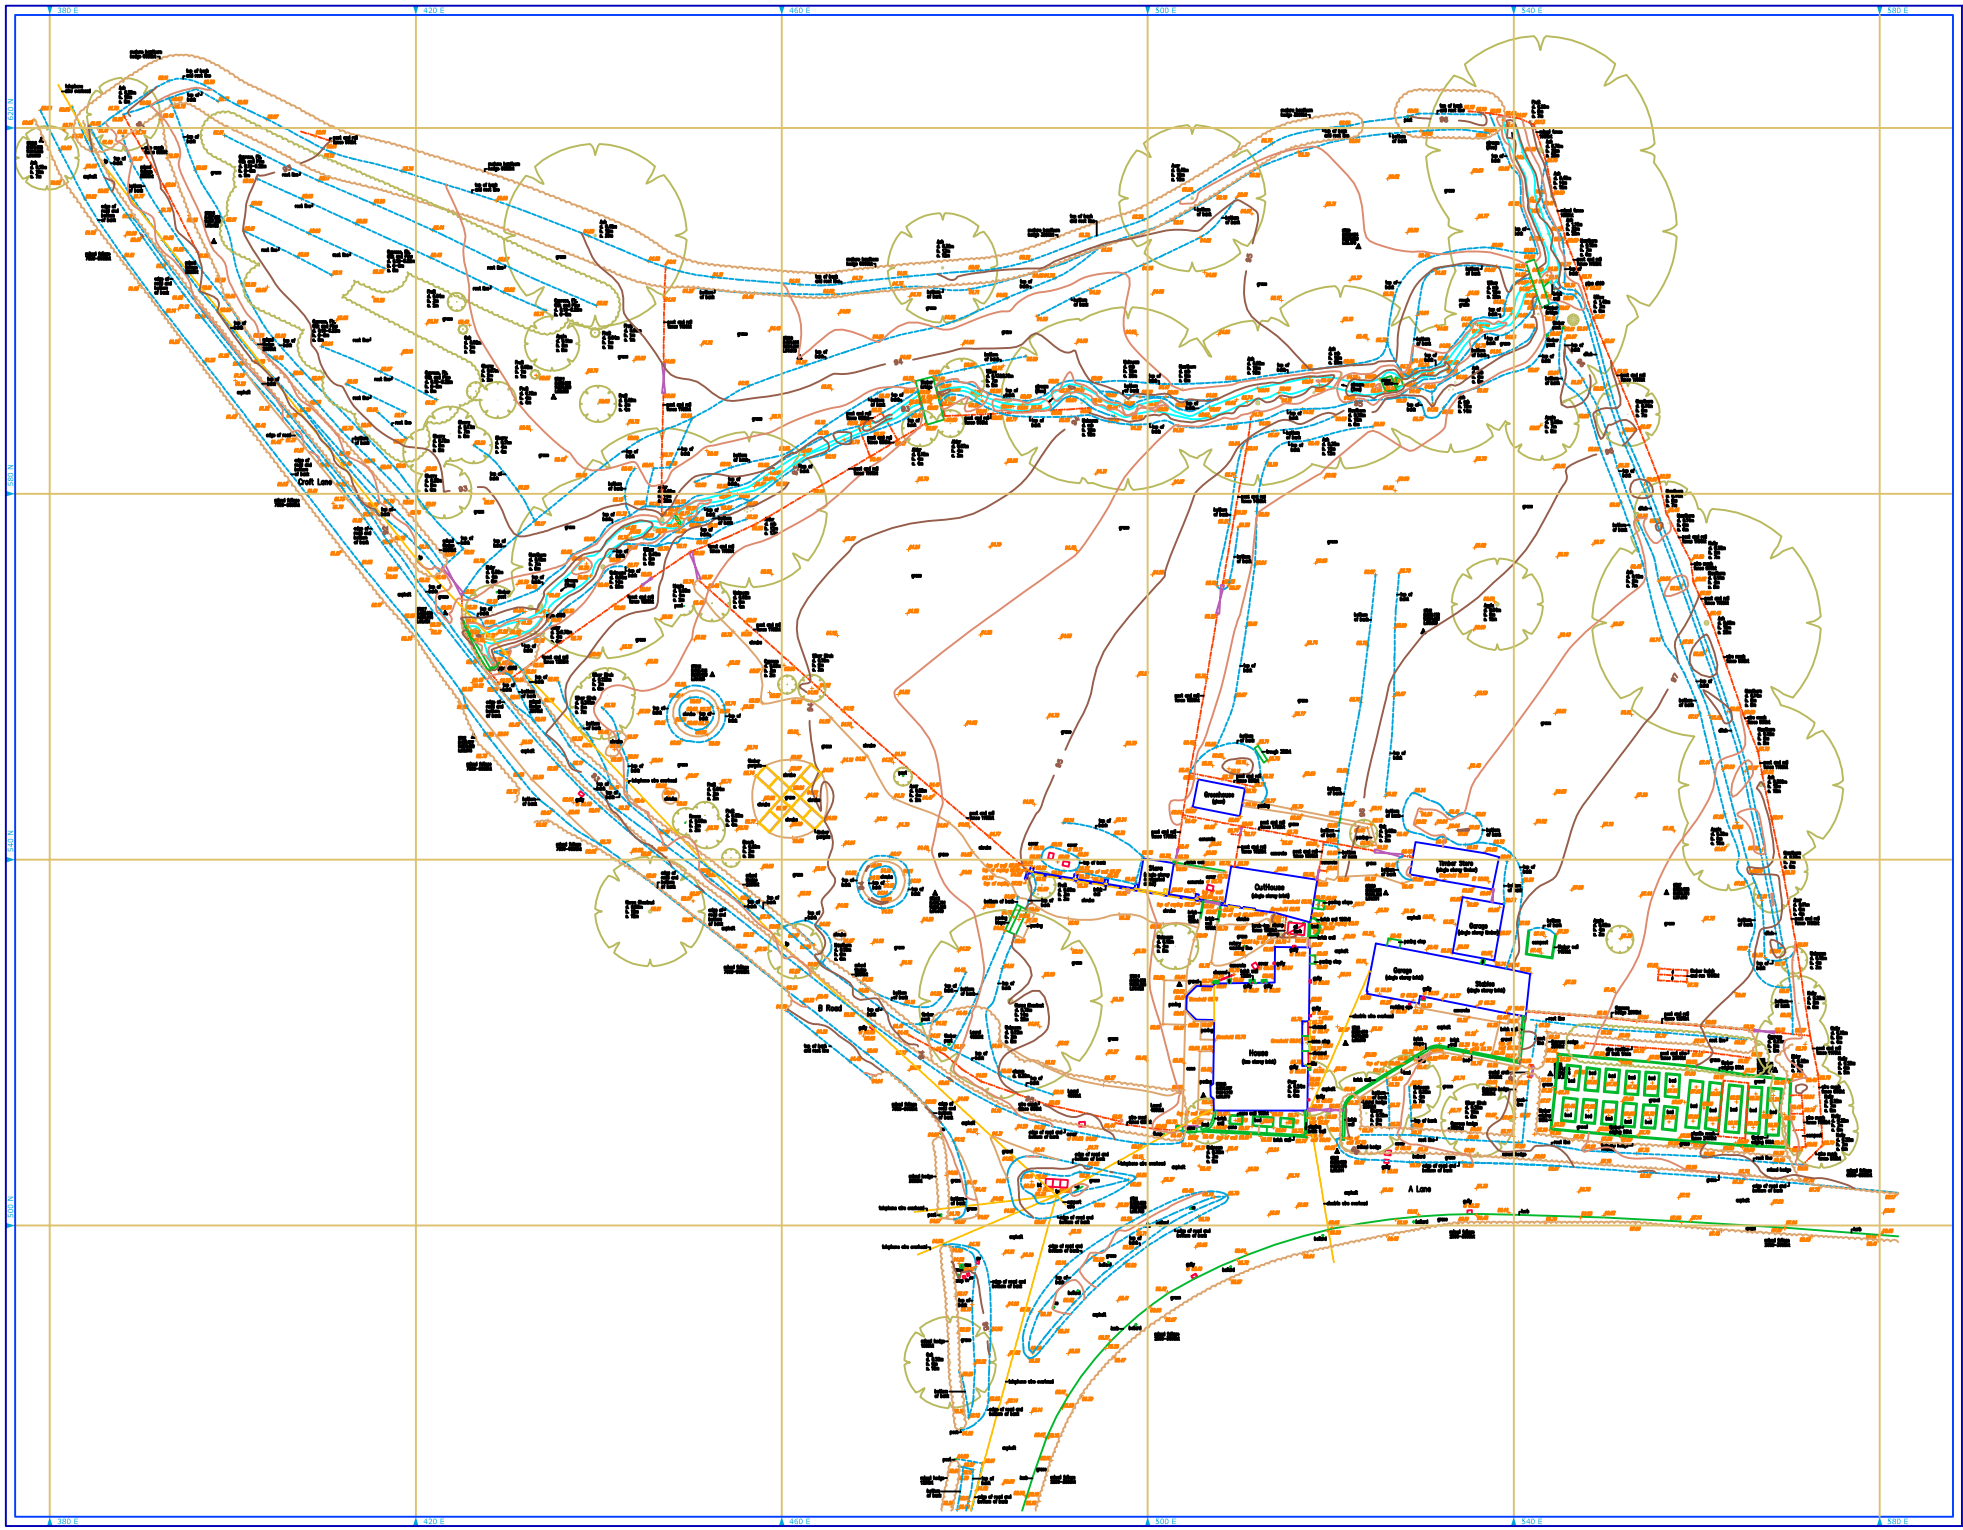

Rev.	Description	Date

Abbreviations

A/C	Air Conditioning	S	Stable
B	Bollard	SC	Stopcock Chamber
BBQ	Built-in Barbeque	SD	Storm Drain
BC	Bridle Gate Chamber	SE	Soil pipe
CCTV	CCTV Camera	SG	Signpost
CG	Cattle Grid	SH	Shrub/Hedge
CH	Change Point	SL	Street Light
CP	Control Pillar	SM	Service Marker
D	Down Pipe	SP	Spot Level
DC	Drainage Chamber	TC	Traffic Cone
DL	Drainage Channel	TP	Telegraph Pole
DP	Drainage Pipe	TR	Traffic Regulation Post
EC	Electricity Chamber	TS	Traffic Signal Box
EM	Electricity Meter	VC	Vehicle Crossing
F	Fence	WC	Water Chamber
FH	Fire Hydrant	WM	Water Meter
G	Gate	WT	Water Trough

Legend

	Indicates overhead or ditched feature.
	Indicates centre of (post, manhole or as annotated).
ø0.300	Door height from finished floor level, (mm)
w.450	Height from finished floor level (mm)
h.1200	Head height from cill level, (mm)
ø0.300	Sapling height from cill or finished floor level, (mm)
	Indicates ceiling beam infill, (mm)
	Trees identified and measured approximately only.
	Tree species
	ø.0.20m - Trunk diameter in metres
	h. 8m - Height in metres
	s. 10m - Spread in metres

Please Note

1)	This survey has been produced in accordance with the RICS specification for Surveys of Land, Buildings and Utility Services.
2)	The accuracy of this survey is dependent upon the scale of the coordinated survey. Users must be careful when re-scaling from any plots, using the grid to verify the scale.
3)	This survey is of an ambiguous plot, both in height and interrogation. Furthermore, the North arrow is indicative only.

North Arrow

Levels

All levels are related to an Ordnance Survey Bench Mark.
Levels are in metres, positions are indicated by a cross or as noted.
OSBM Level Value: 100.00m
Location: On rough face of rough east corner of bridge in bridge ligne.

Project Title:	Land Surveys Examples		
Project/Proj.:	0000		
Drawing Title:	Topographical Survey - Contours		
Drawing No.:	LS-01	Revision:	
Client:			
Drawn:	N.G.M.	Checked:	Q.A.
Scale:	1:200	Drawing Size:	A0
Date:	DD/MM/YYYY		

NGM SURVEYS
CHARTERED LAND SURVEYORS
LAND & BUILDING SURVEYS

Southern Office
Nymph House
14 Nymph Street
Chelmsford, CM2 6PL
Tel: 01245 494 777

Midlands Office
8 Mansion Court,
2 Foundry Close,
Worcester WR3 8BL.
Tel: 01905 233 88

www.ngmsurveys.co.uk